DRAWING NUMBER
PLAN HOLD CORPORATION • IRVINE, CALIFORNIA
REORDER BY NUMBER 075AR
POSITION EDGE OF PRINT ON THIS LINE

DRAWING NUMBER
PLAN HOLD CORPORATION • IRVINE, CALIFORNIA
REORDER BY NUMBER 075AR
POSITION EDGE OF PRINT ON THIS LINE

DRAWING NUMBER
PLAN HOLD CORPORATION • IRVINE, CALIFORNIA
REORDER BY NUMBER 075AR
POSITION EDGE OF PRINT ON THIS LINE

DRAWING NUMBER
PLAN HOLD CORPORATION • IRVINE, CALIFORNIA
REORDER BY NUMBER 075AR
POSITION EDGE OF PRINT ON THIS LINE

INDIGO TRAILS FILING NO. 1

A PART OF THE SOUTHWEST 1/4 OF SECTION 17, TOWNSHIP 1 SOUTH, RANGE 66 WEST, OF THE 6TH PRINCIPAL MERIDIAN, CITY OF BRIGHTON, COUNTY OF ADAMS, STATE OF COLORADO

FINAL PLAT

SHEET 4 OF 5

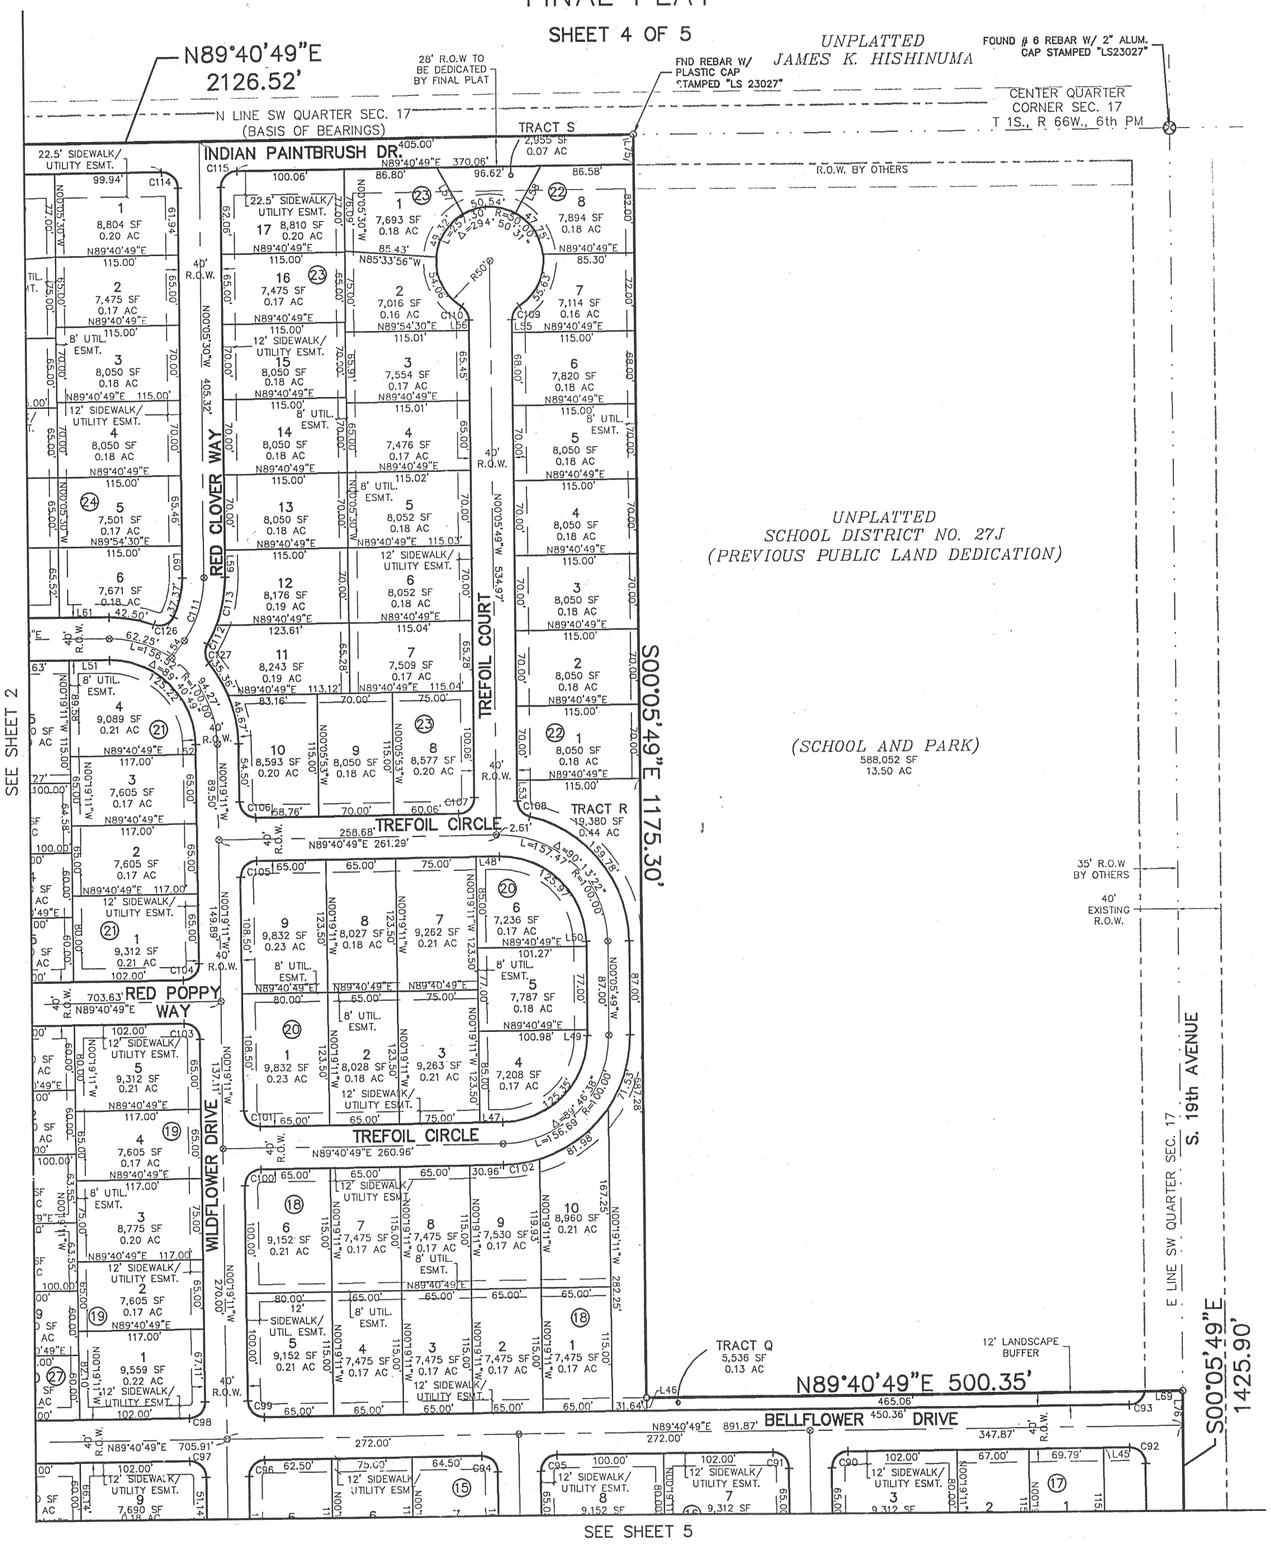

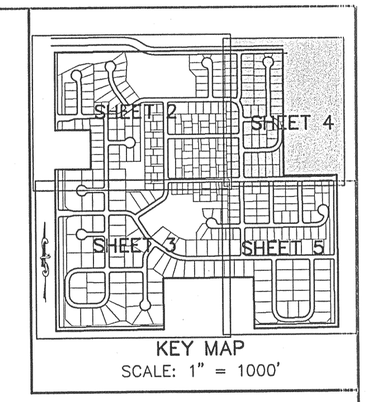

KEY MAP
SCALE: 1" = 1000'

LEGEND

- ⊗ ALIQUOT CORNER (MONUMENTED AS NOTED)
- ○ FOUND MONUMENT AS NOTED
- ∘ SET #5 REBAR WITH PLASTIC CAP STAMPED "PLS 29039"

100 0 100 200

(IN FEET)
1 inch = 100 ft.

SHEET 4 OF 5

DATE OF PREP: 08-31-00

PEAK CIVIL CONSULTANTS
CIVIL ENGINEERING & LAND DEVELOPMENT SERVICES
2525 16TH STREET, SUITE 210
DENVER, COLORADO 80211
(720) 855-3859 (720) 855-3860 fax
Email: peakcivil@worldnet.att.net