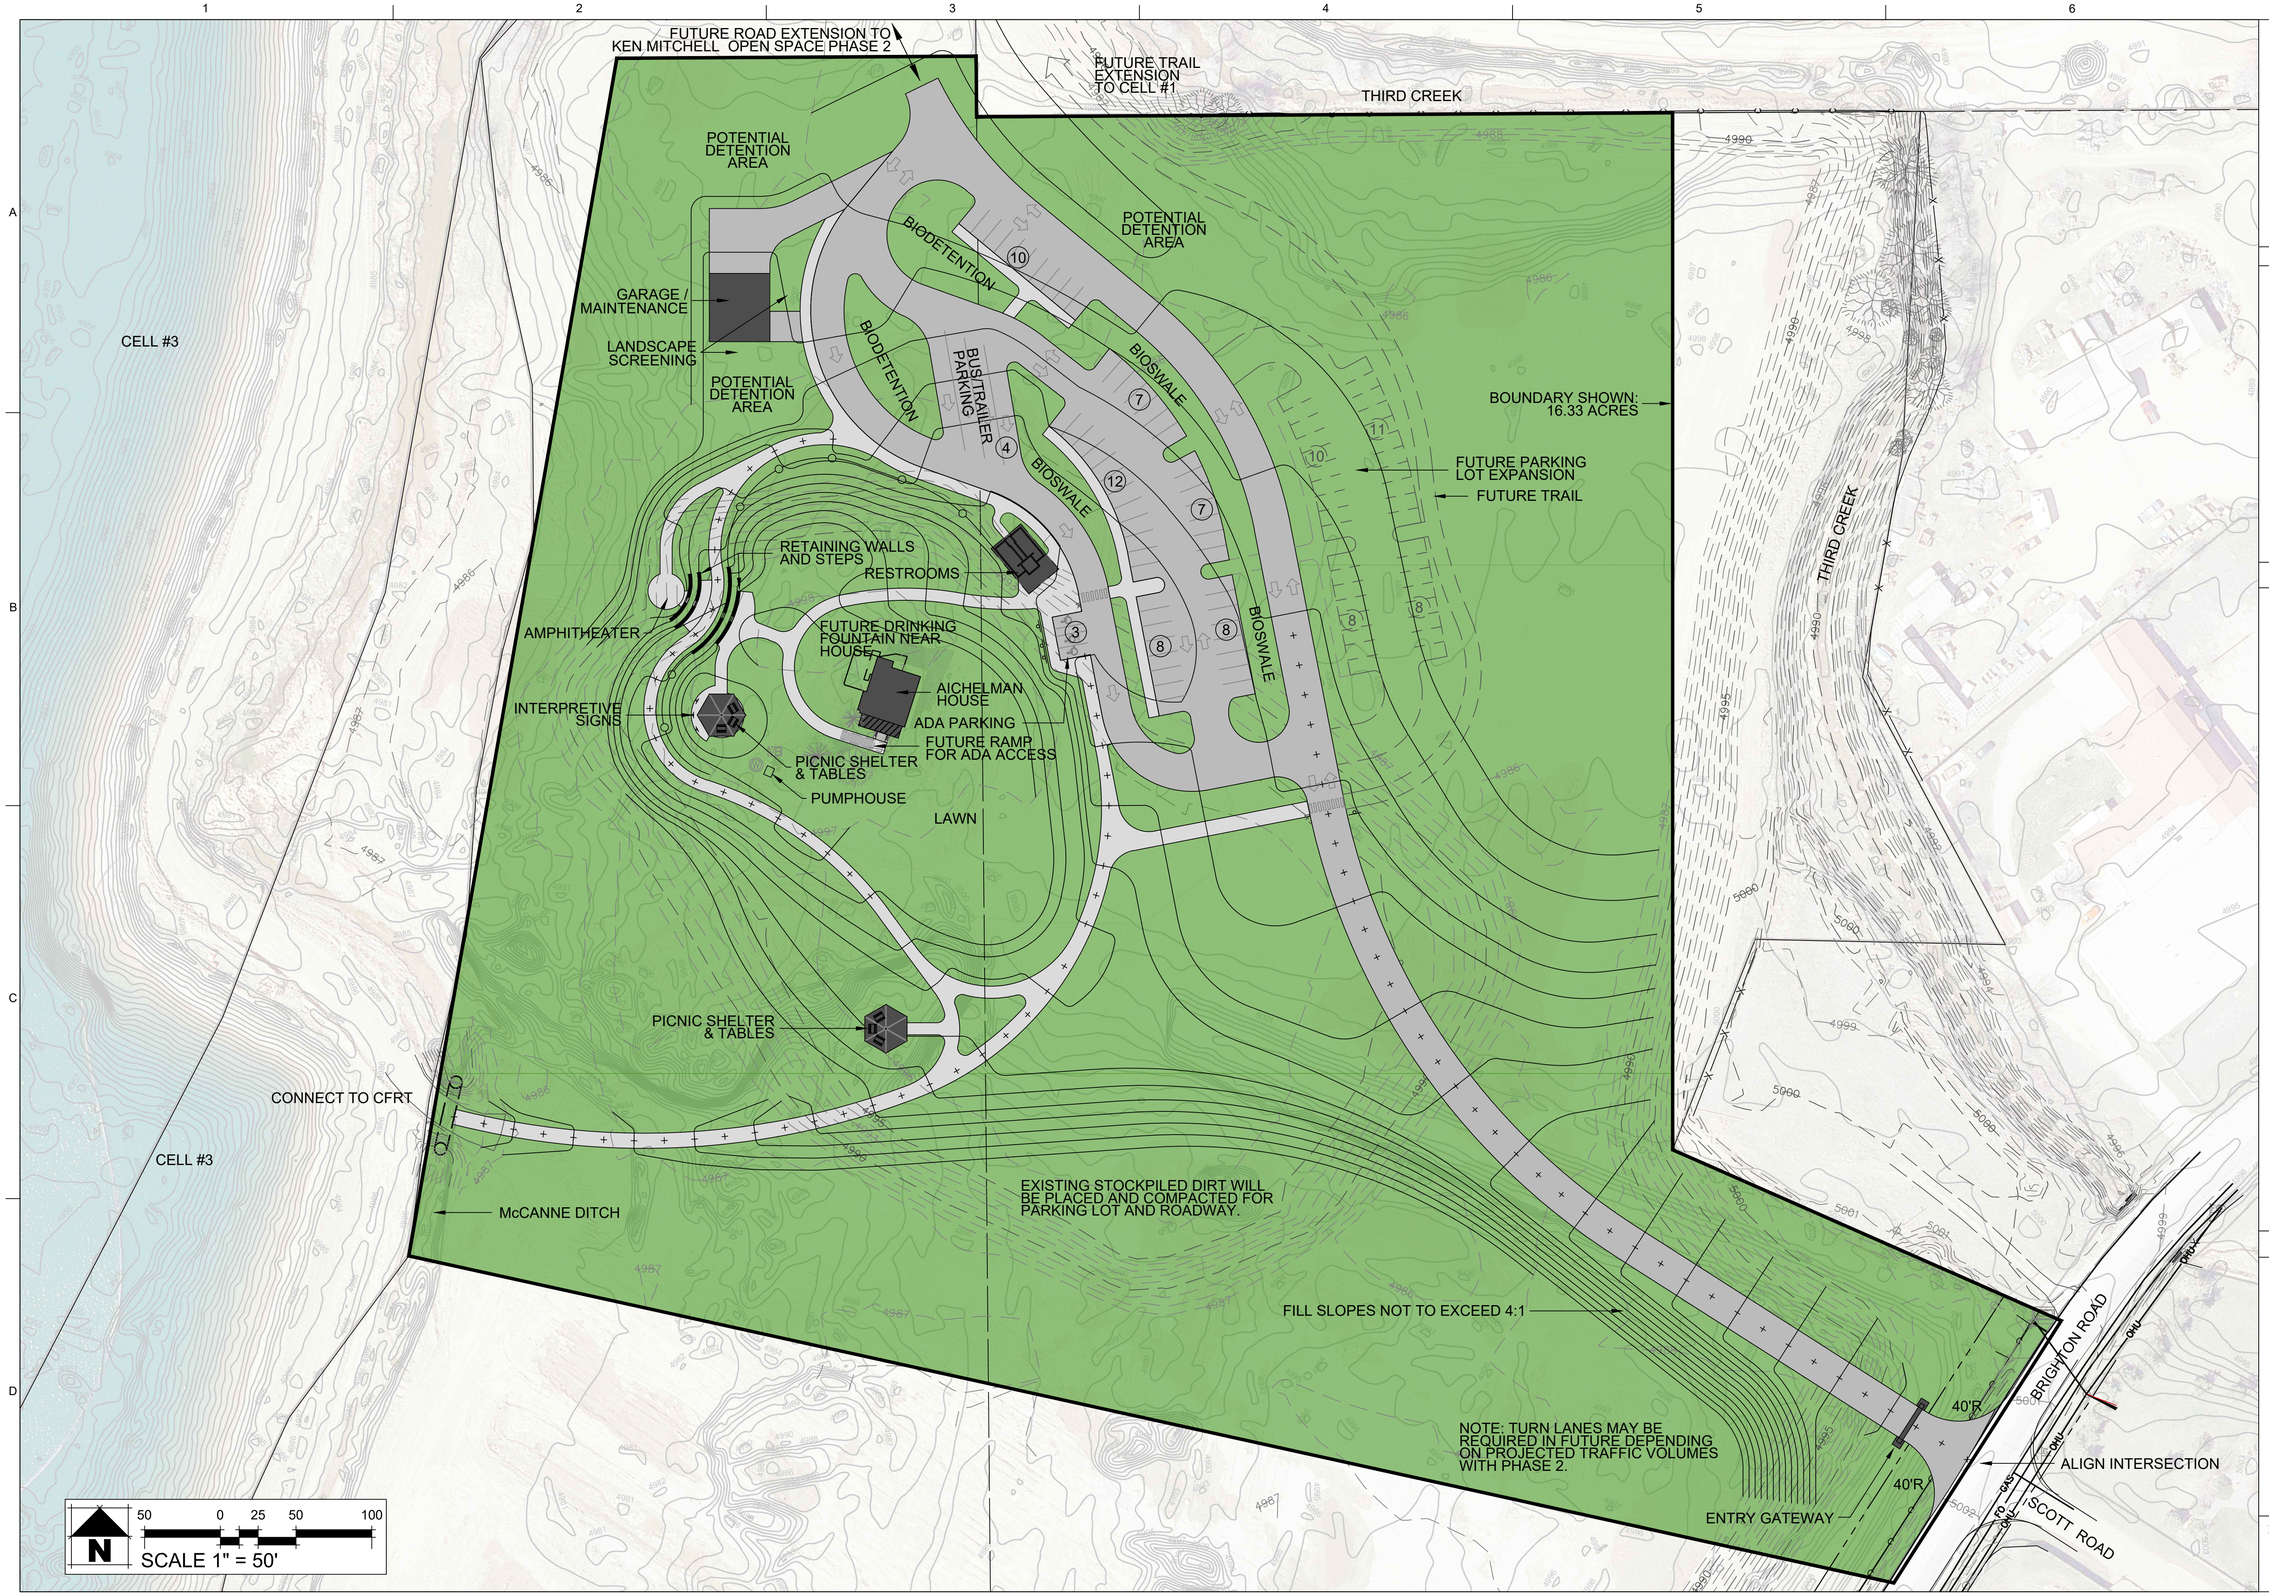

DWG Title

DWG No.

Revision:

Date	Comments	Init.
5/20/2019	Initial Review	KL
7/18/2019	Grading	KL
.		
.		
.		

Aichelman Property Concept Plan
Brighton, Colorado

THIS DOCUMENT, AND THE IDEAS AND DESIGNS INCORPORATED HEREIN, AS AN INSTRUMENT OF PROFESSIONAL SERVICE, IS THE PROPERTY OF CONFLUENT DESIGN GROUP, LLC AND SHALL NOT BE REPRODUCED IN WHOLE OR IN PART, FOR ANY OTHER PROJECT WITHOUT THE WRITTEN AUTHORIZATION OF CONFLUENT DESIGN.

1035 Coffman St., Suite 204
Longmont, CO 80501
303.709.6783 phone
confluentdesign.net
CONFLUENT DESIGN

©CONFLUENT DESIGN 2019 ALL RIGHTS RESERVED

Sheet:

1 of 1